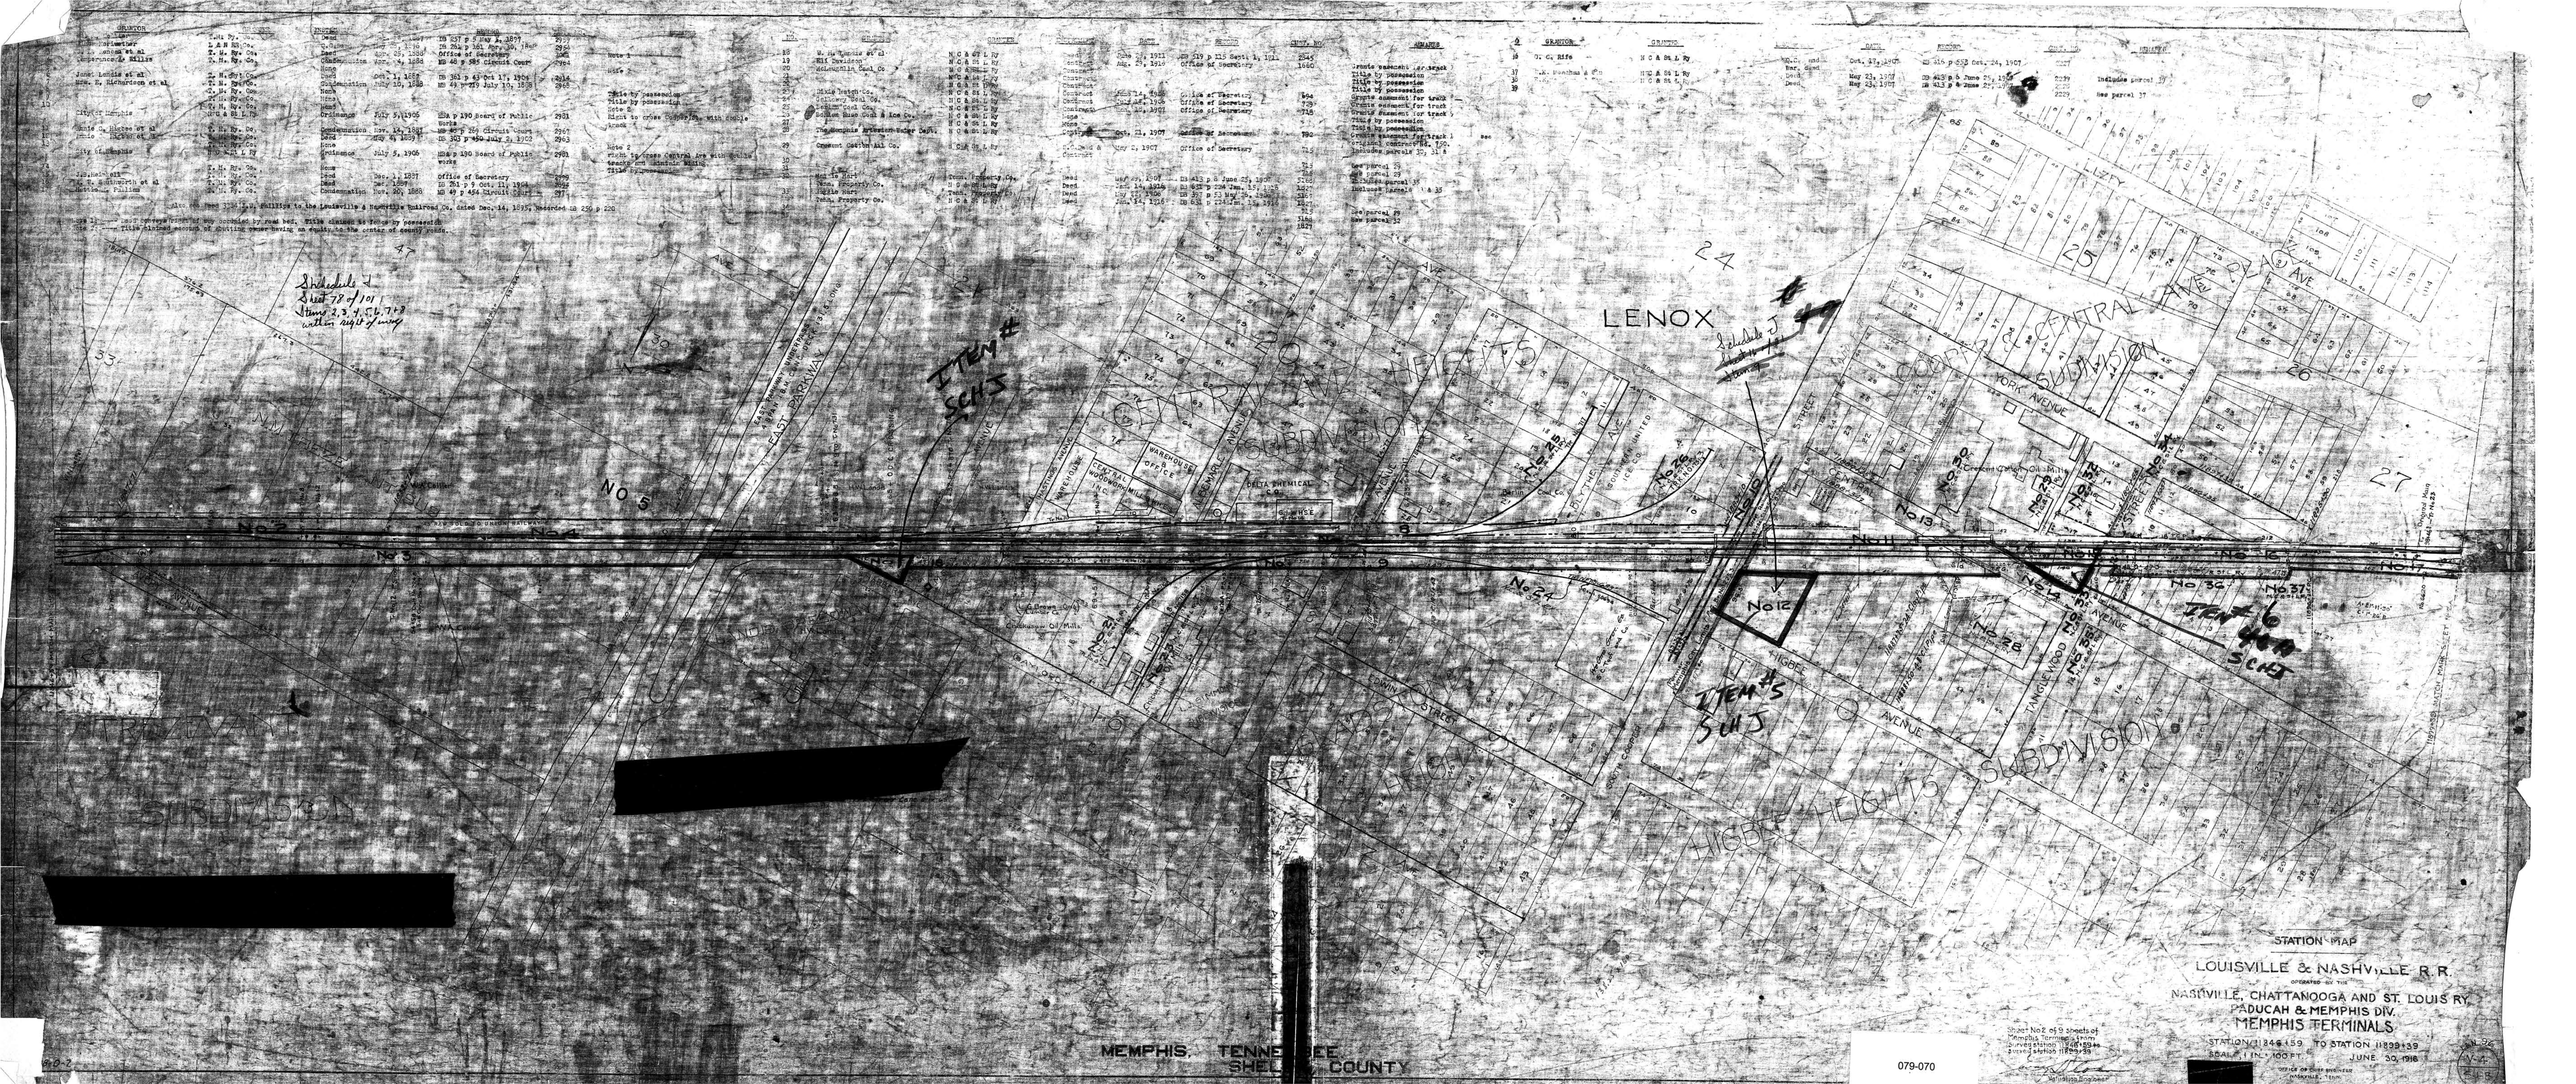
LENOX
CENTRAL AVENUE SUBDIVISION
HIGBEE HEIGHTS SUBDIVISION
YORK AVENUE
HIGBEE AVENUE
TANGLEWOOD DRIVE
LOUISVILLE & NASHVILLE R.R.
Schedule J
Sheet 78 of 101
Items 2, 3, 4, 6, 7 & 8
within right of way
ITEM # 5 SCHJ
ITEM # 6 SCHJ
No 12
No 13
No 14
No 15
No 16
No 17
No 34
No 37
No 24
No 28
No 2
No 3
No 5
No 9
STATION MAP
LOUISVILLE & NASHVILLE R.R.
OPERATED BY THE
NASHVILLE, CHATTANOOGA AND ST. LOUIS RY.
PADUCAH & MEMPHIS DIV.
MEMPHIS TERMINALS
STATION 1244+59 TO STATION 1289+39
SCALE 1 IN. = 100 FT.
JUNE 30, 1918
MEMPHIS, TENNESSEE
SHELBY COUNTY
079-070